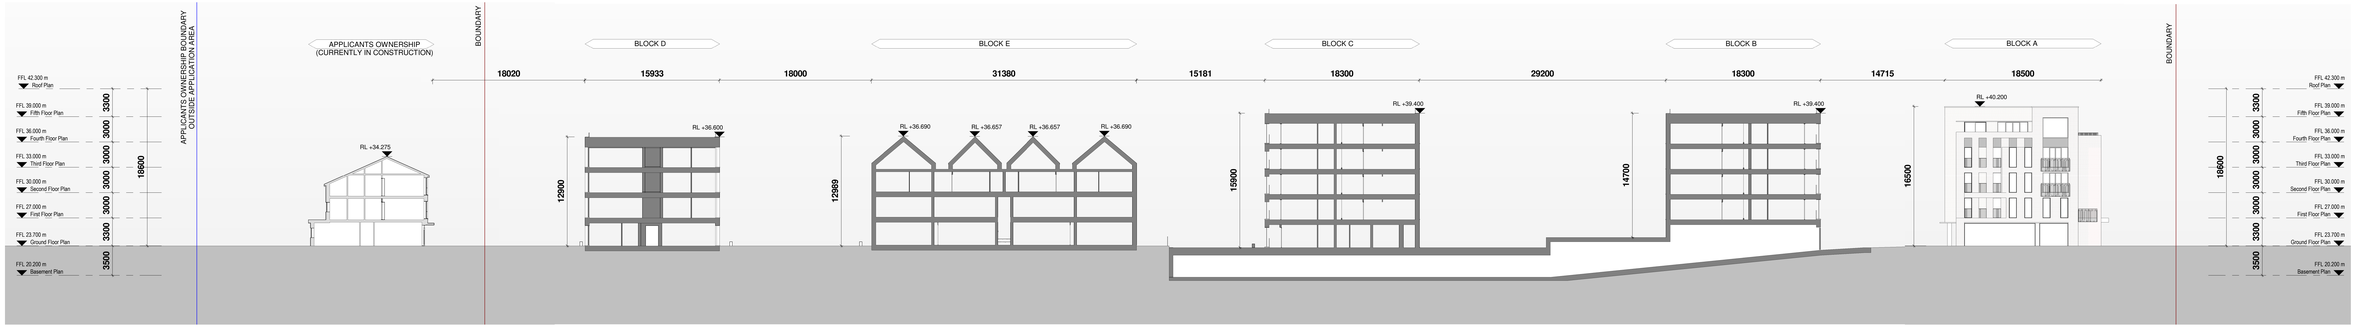

A Contextual Site Section AA

1 : 200

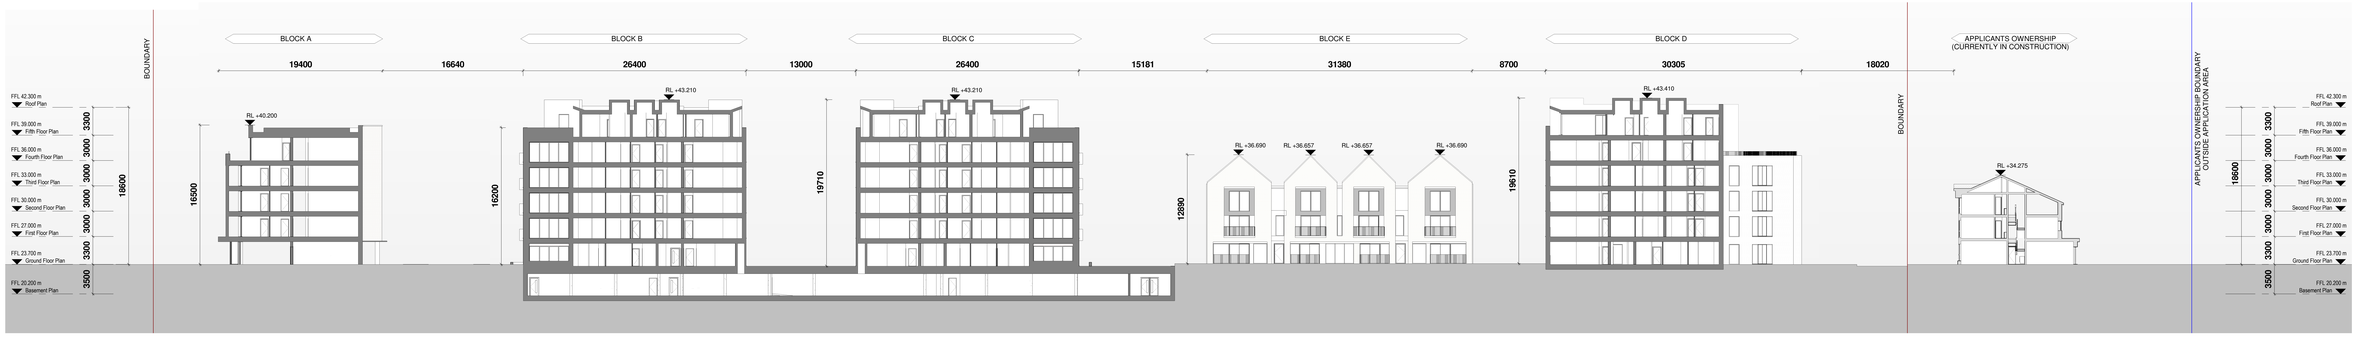

B Contextual Site Section BB

1 : 200

NOTES:

REV.	DATE:	DETAILS:	INITIALS:

Copyright and the drawing is subject to the Architects Act 2 and can not be used or reproduced without consent. The use of this drawing by any person other than the person, or corporation, whom it has been prepared for, or the assignees of such person, or corporation, is prohibited and the author reserves the right to take proceedings against any infringement.
All dimensions are to be checked on site. Any discrepancies must be reported immediately to the author. Figured dimensions are to be taken in preference to scaled dimensions. Any discrepancies between drawings and site conditions must be reported to the author.

NORTH POINT:

KEY PLAN:

PLUS ARCHITECTURE
Chancery Lane, Dublin 8, D08 C9KK, Ireland. W: www.plusarchitecture.ie T: 353 (0) 1 521 3378

PROJECT:	Daneswell, Glasnevin, Dublin 9	PROJECT: 489	DATE: 30/06/2022
CLIENT:	Scanron LTD	DRAWING NO.: 489_WS_05_01	REVISION NO.:
TITLE:	Contextual Site Section AA & BB	DRAWN BY: DT	SCALE AT A1 (Long): 1:200
ISSUE TYPE:	Planning	CHECKED BY: DT	SCALE AT A3 (Long):