APPROVED SITE SECTION 2 - 2

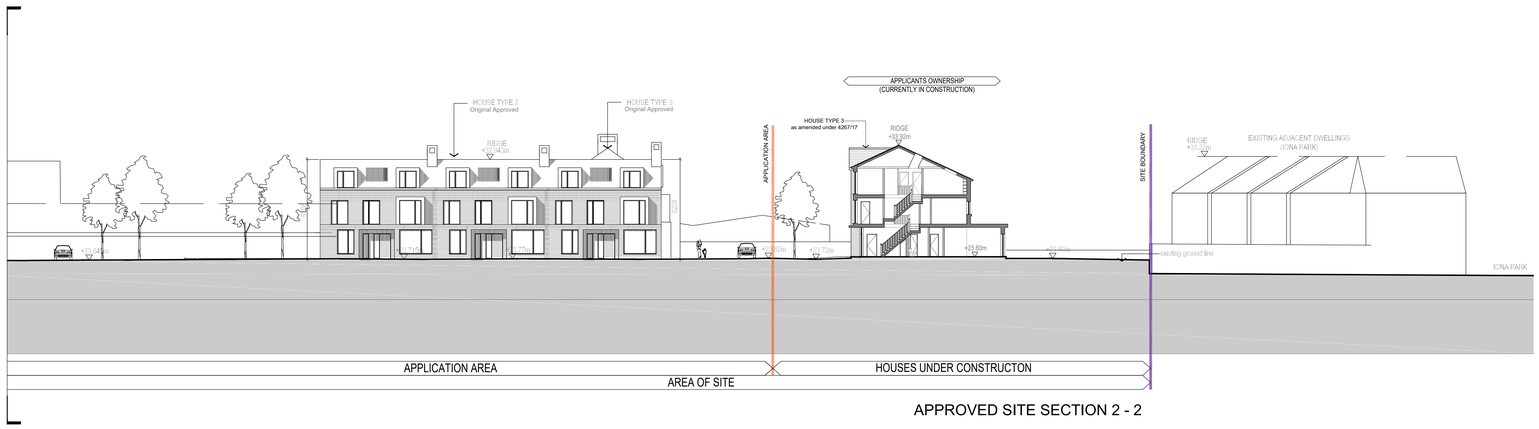

APPROVED SITE SECTION 2 - 2

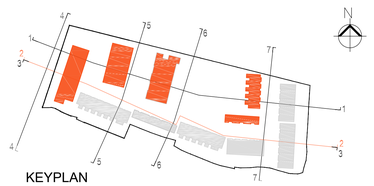

KEY

- Current application red line boundary
- Houses under construction as permitted under 3665/15 and amended under 2133/18
- Houses constructed as permitted under 3665/15 and amended under 4267/17 and 2133/18

ALL DIMENSIONS IN MILLIMETERS
ALL LEVELS (IN METERS) ARE RELATED TO MALIN HEAD DATUM

APPROVED SITE SECTION 2-2
Scale 1:200 @ A0

N

APPROVED 3665/15

SCANRON
Station Mews, Lindsay Grove, Dublin 9 | www.scanron.com

DISCLAIMER:
1. This drawings is the property of Scanron Ltd
2. It must not be copies or reproduced without written consent
3. Do not scale from this drawing
4. Check all dimensions on site before setting out
5. This Drawing is for Compliance Purpose Only and should not be used as a Working Drawing.

NOTES: Composite drawing showing parent permission DCC Reg. Ref.: 3665/15 (ABP 29N.246124) as amended by ABP Condition 2 and applications 4267/17 and 2133/18.

Rev No:	Date:	Description	Dr:
0	22-08-12	Issue for LRD Planning Information	RG/KG

Drawing Number: 000-01-Comp Sec.2-2

Title: Approved Site Section 2-2 3665/15 | Scale: 1:200 @ A0

Project: DANESWELL PLACE | Date: 2022-08-12